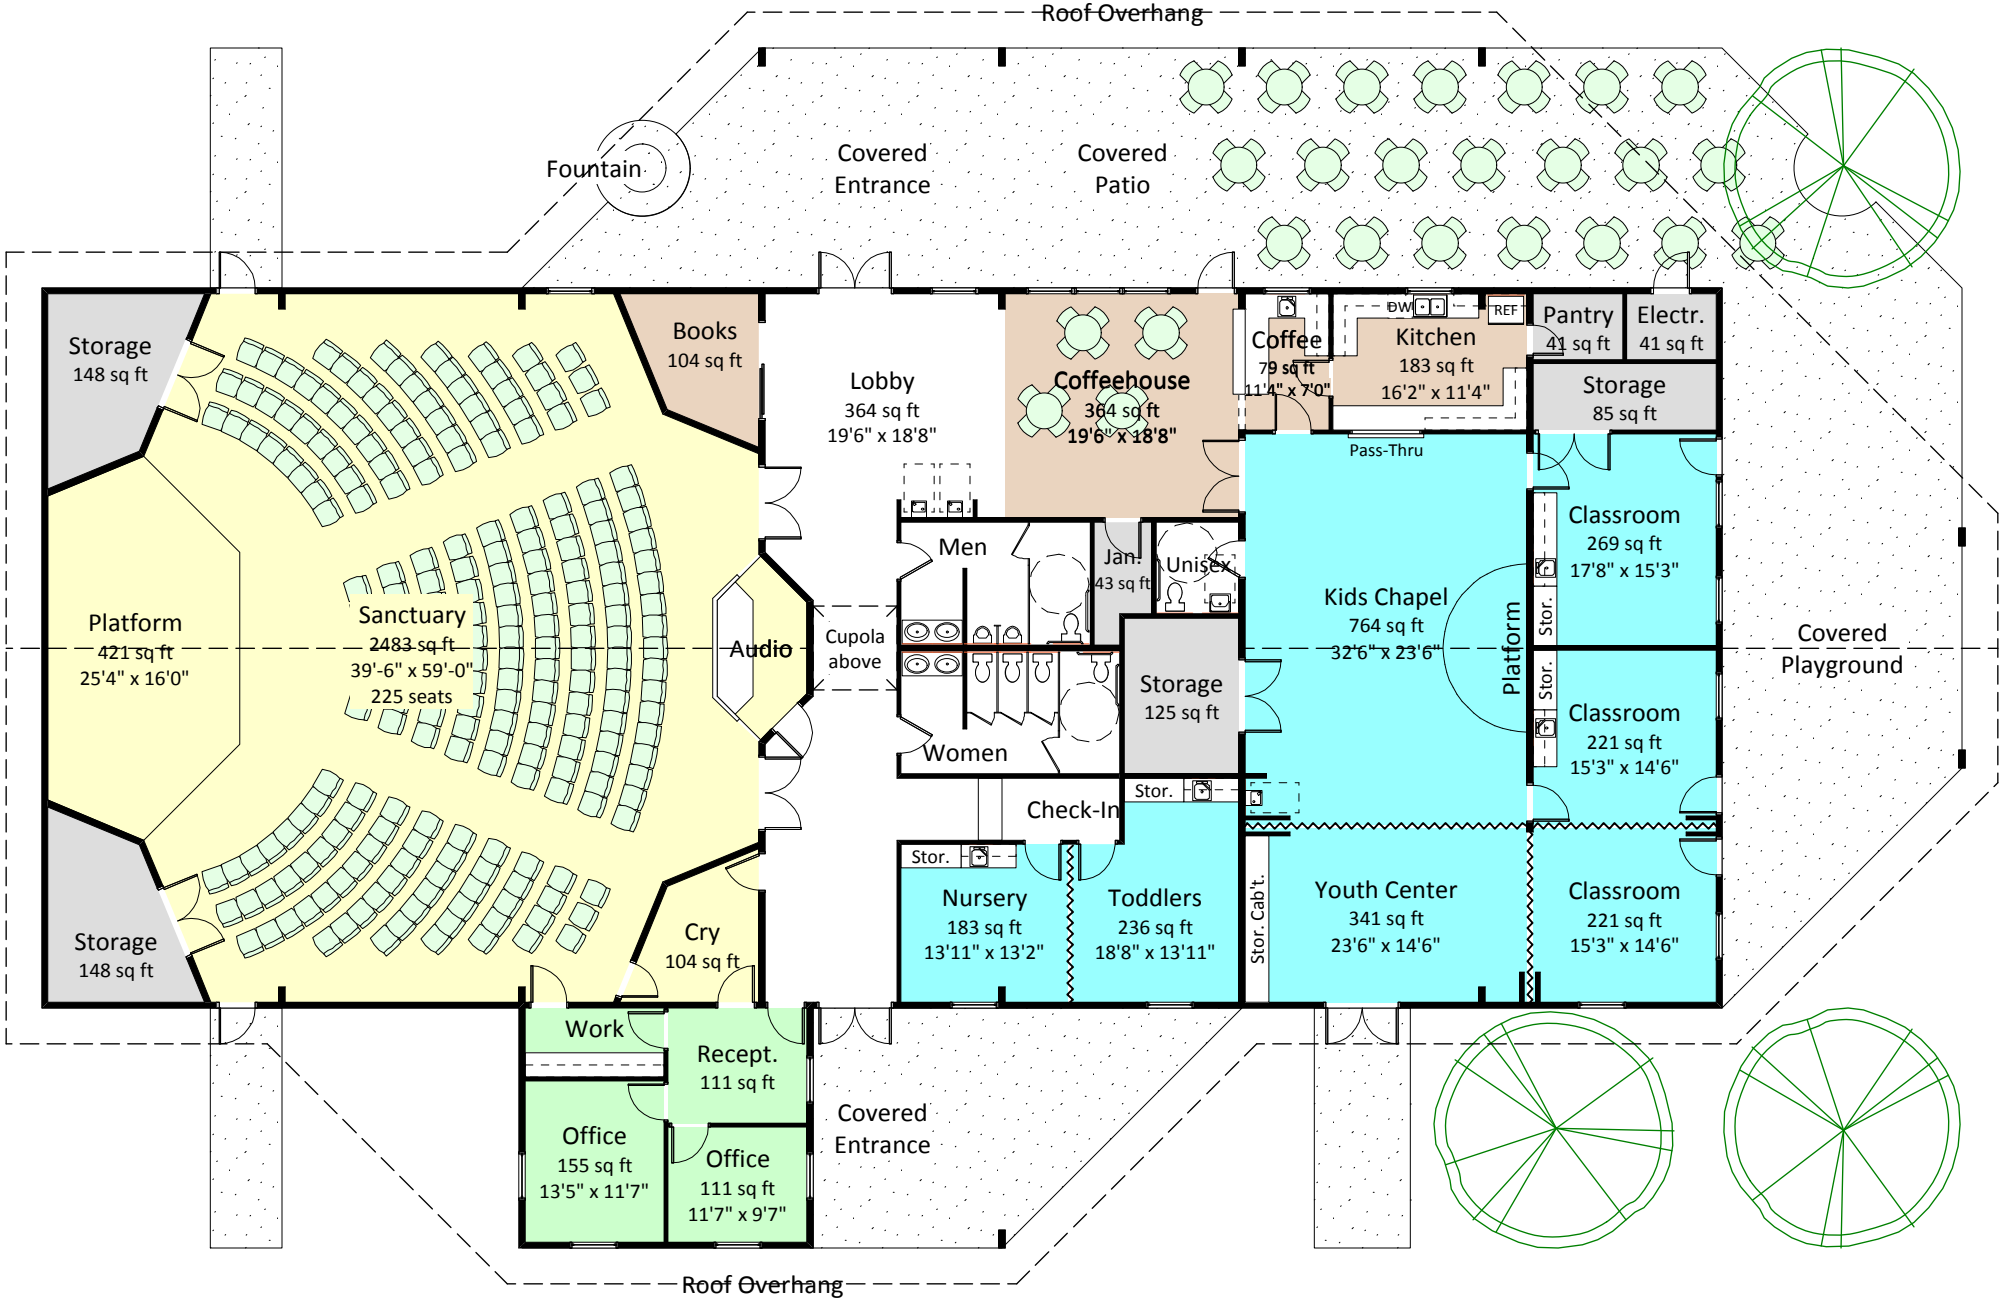

CALVARY CHAPEL BLYTHE - PROPOSED FLOOR PLAN 'A'

Scale: 1/16" = 1'-0"

Total Building Area = 8,890 sq ft

CHAREST CORP
church design builders
design | build